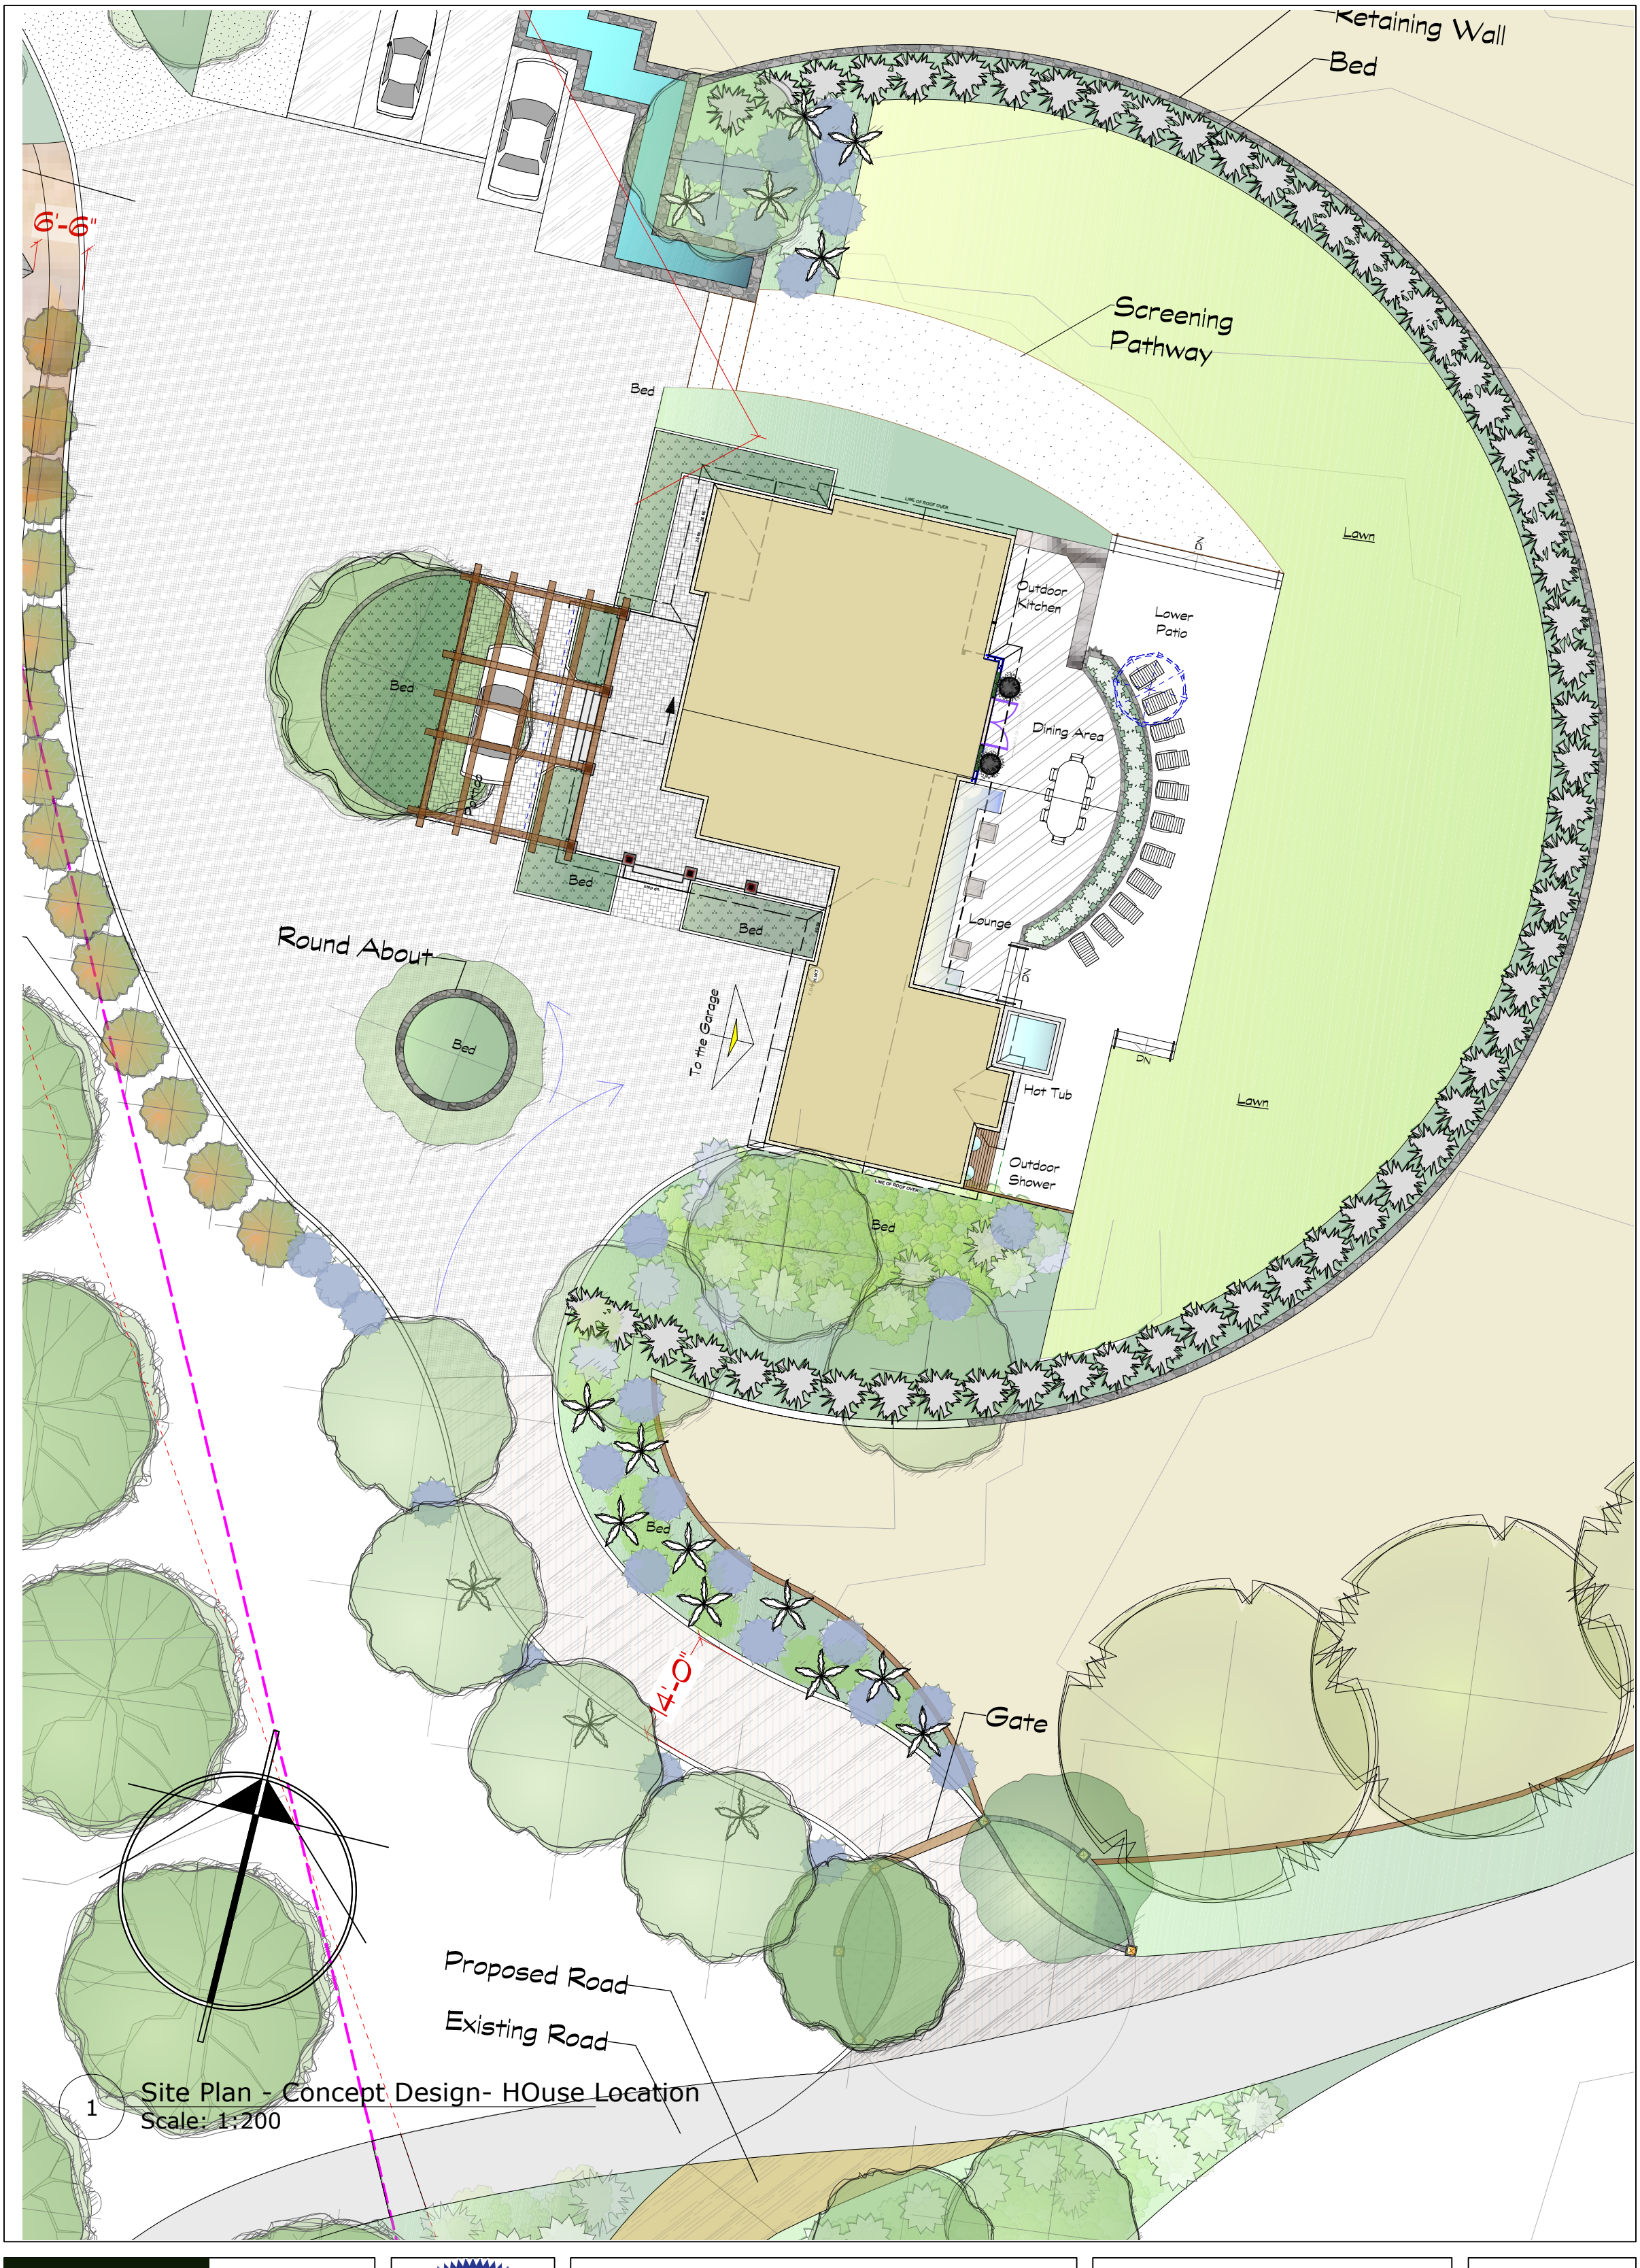

1 Site Plan - Concept Design- HOuse Location
Scale: 1:200

ACACIA
DESIGN | BUILD | MAINTAIN

P.O. Box 5299,
1625 Fort Street.
Victoria, B.C.
V8R 1H9

Tel. 250-595-0527
Fax. 250-479-2575

BRITISH COLUMBIA SOCIETY OF LANDSCAPE ARCHITECTS
REGISTERED MEMBER
STEPHEN J. McLEISH
339

RESIDENCE

1563 Richardson St.
Victoria, BC

Site Plan - Concept Design

Revisions

This design is not to be used or copied without the written consent of Acacia Landscape Inc.
-Do not scale the drawing - work to figured dimensions only.-Contractor to verify all dimensions on site. Report any discrepancies to Landscape Architect prior to proceeding with work.

W3

Date:
02/23/2013